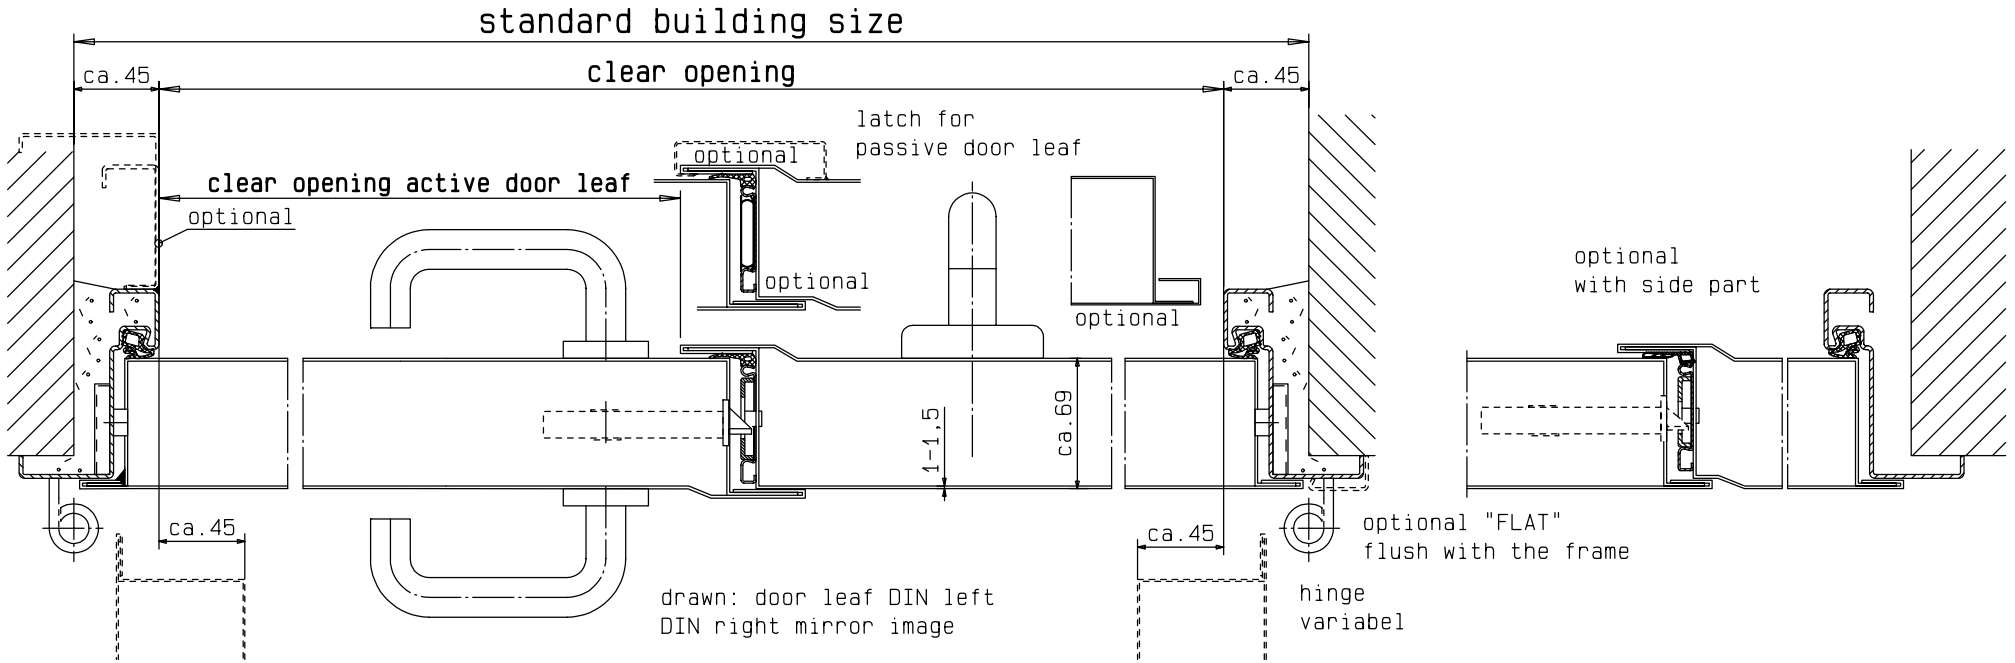

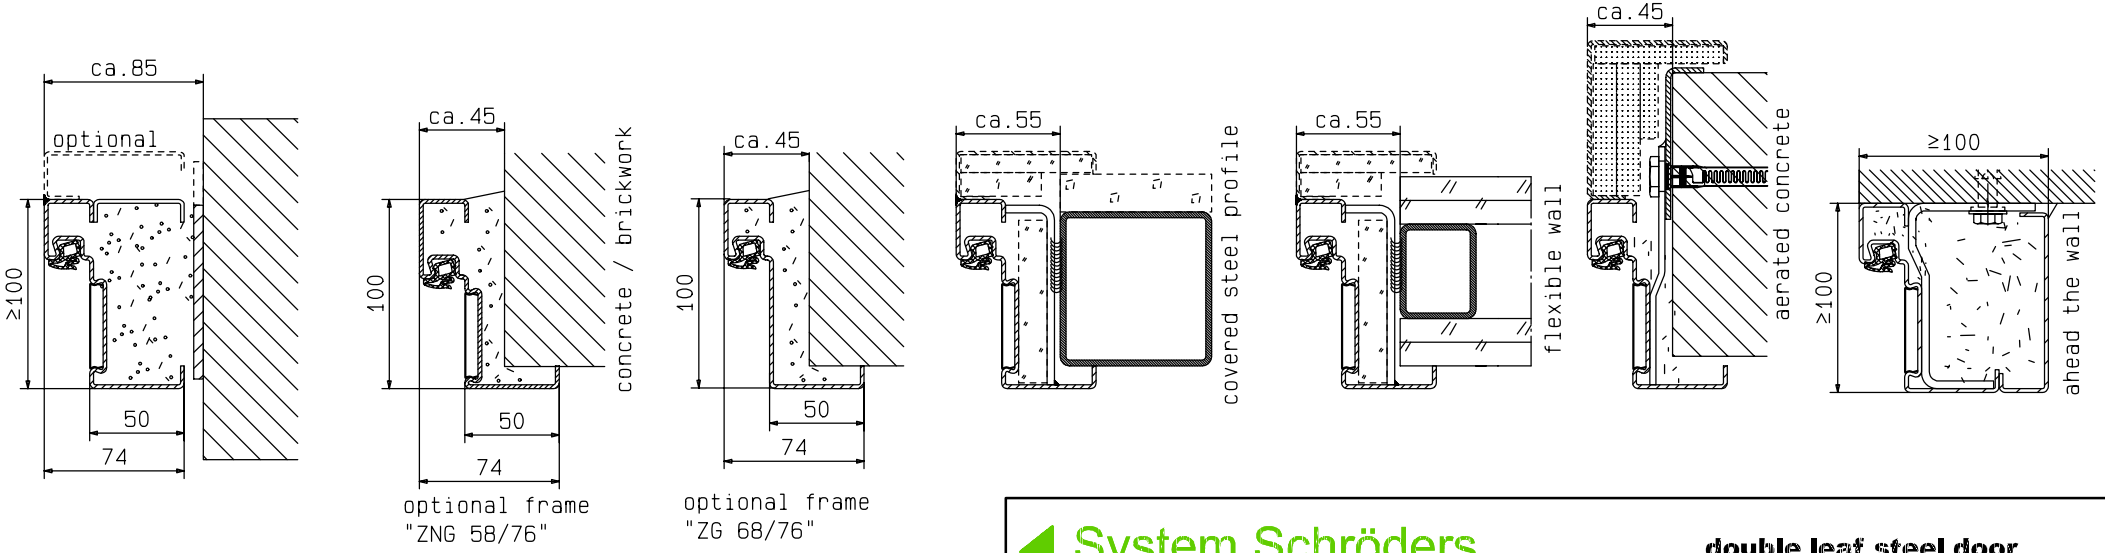

detail of glazing
see at vertical cross-section

01.07.2020

System Schröders
Innovation Tür und Tor

Gerhard-Welter-Straße 7; D-41812 Erkelenz

double leaf steel door
for outer space
"System Schröders ASN-2"
horizontal cross-section

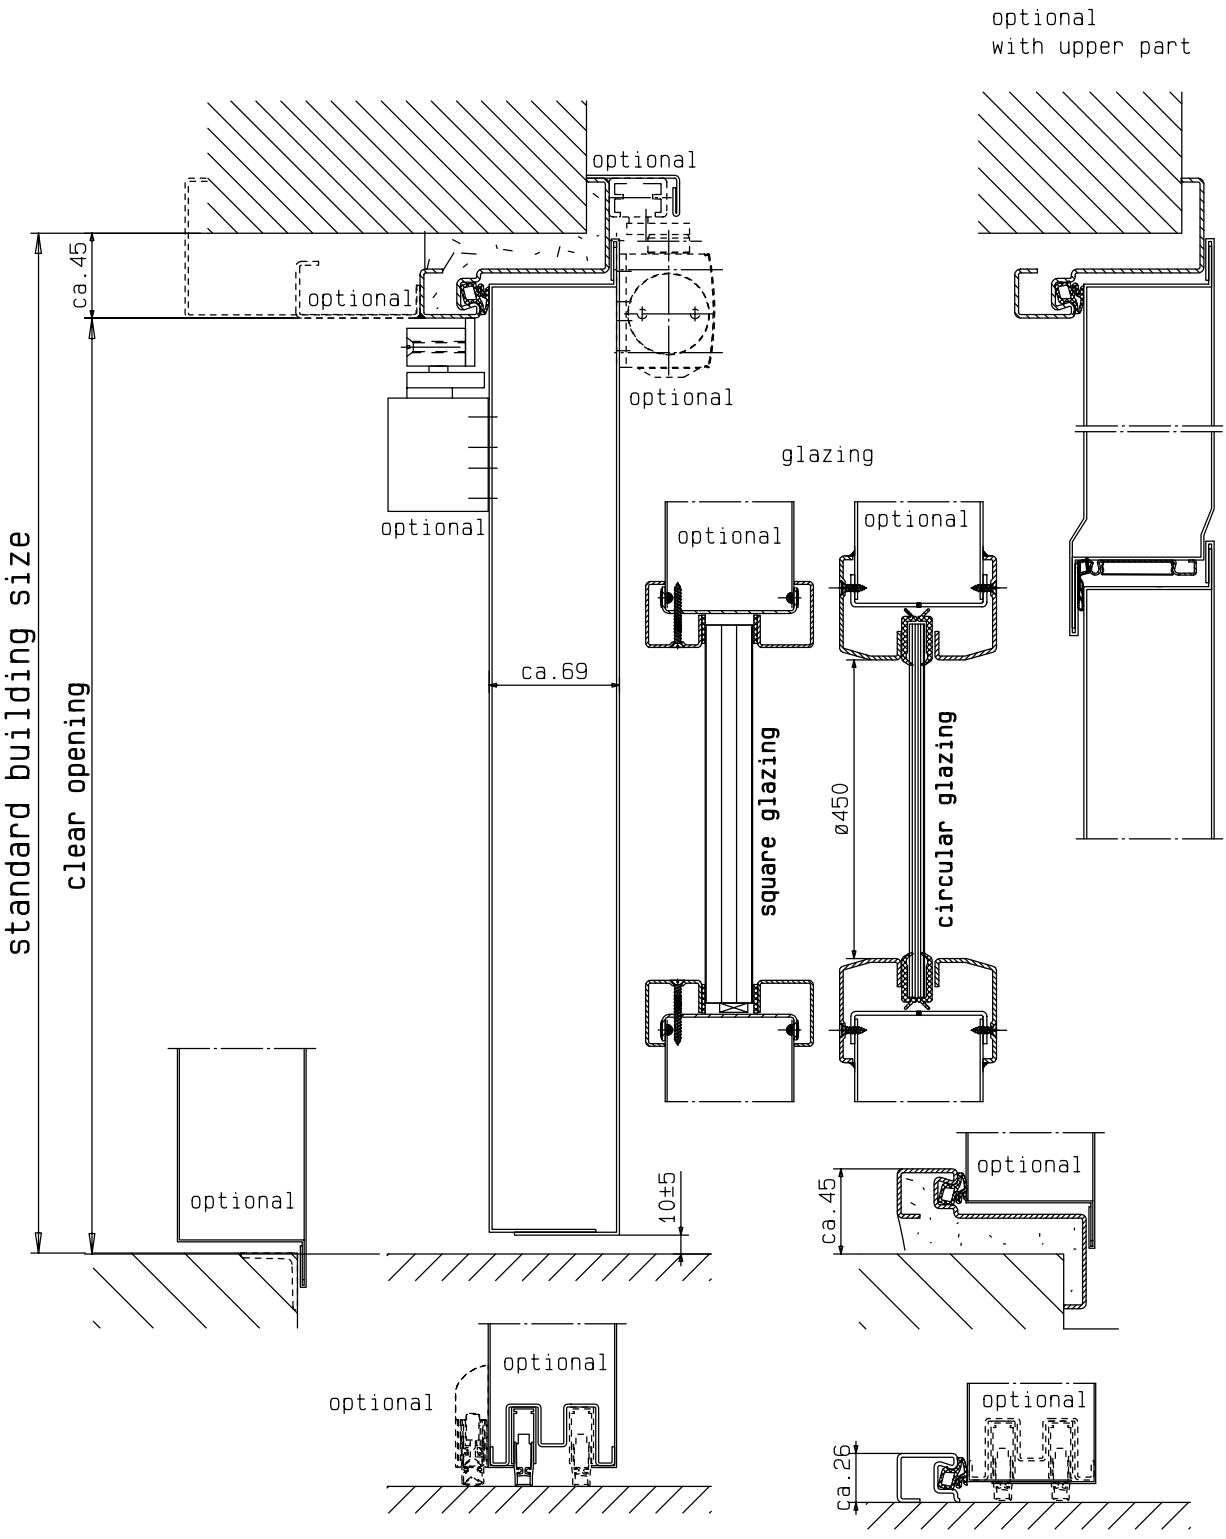

Also deliverable as an external door
CE-marked according to EN 14351-1

details of fitting or frame
see at horizontal cross-section

System Schröders
Innovation Tür und Tor
Gerhard-Welter-Straße 7; D-41812 Erkelenz

double leaf steel door
for outer space
"System Schröders ASN-2"
vertical cross-section

01.07.2020